Estimate for the work of providing and laying of 200mm dia DI & 100mm dia DI water supplyline from Udapi food junction Neharu road up to Katappa road tender chicken junction neharu road, pertaining to AEE E-2-I Sub Division.

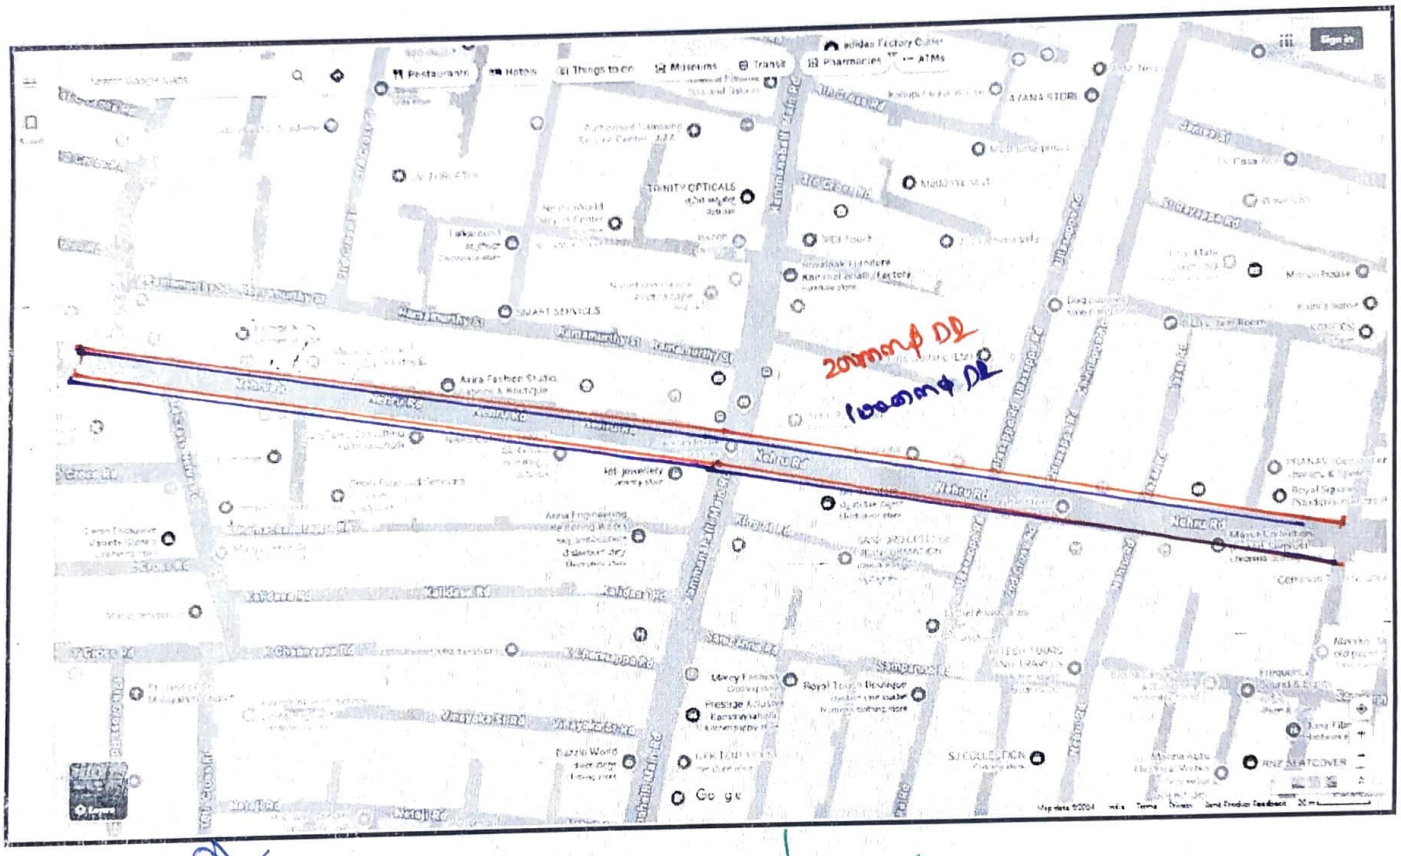

AE(HBR) AEE E2I EE E2